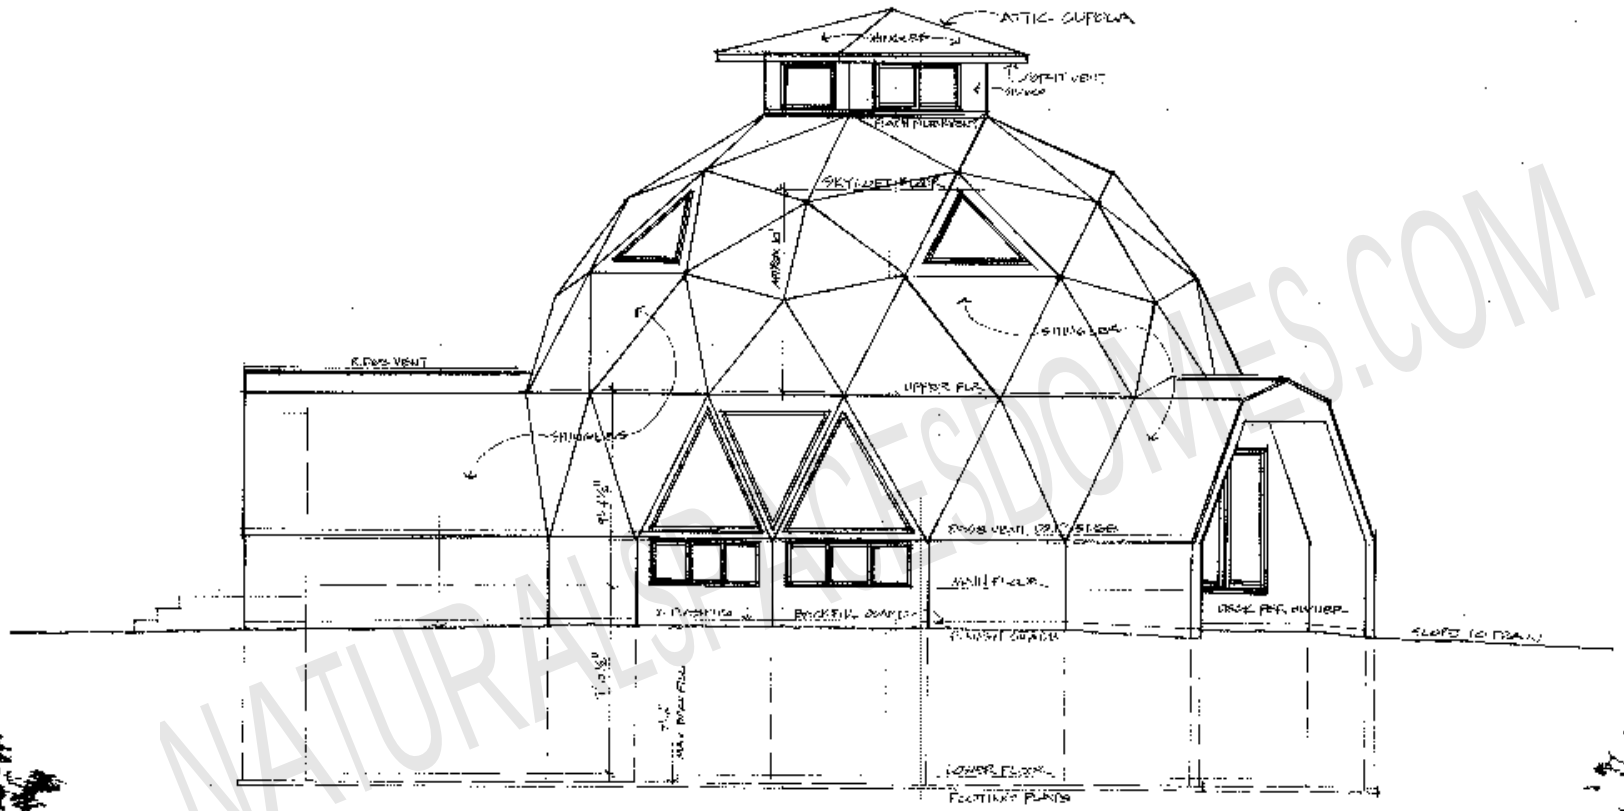

NATURALSPACESDOMES.COM

MODEL 950 HIGH 26' DIAM.

ELEVATION

36H23

DESIGN & INFORMATION ©1994 BY
JANET & PENNIS CORN JOHNSON'S
Natural Spaces Inc.
33855 BRIDGE RD. NORTH BRANCH, MN 55056 612/674-4292

SHEET 1

DATE 6-20-97