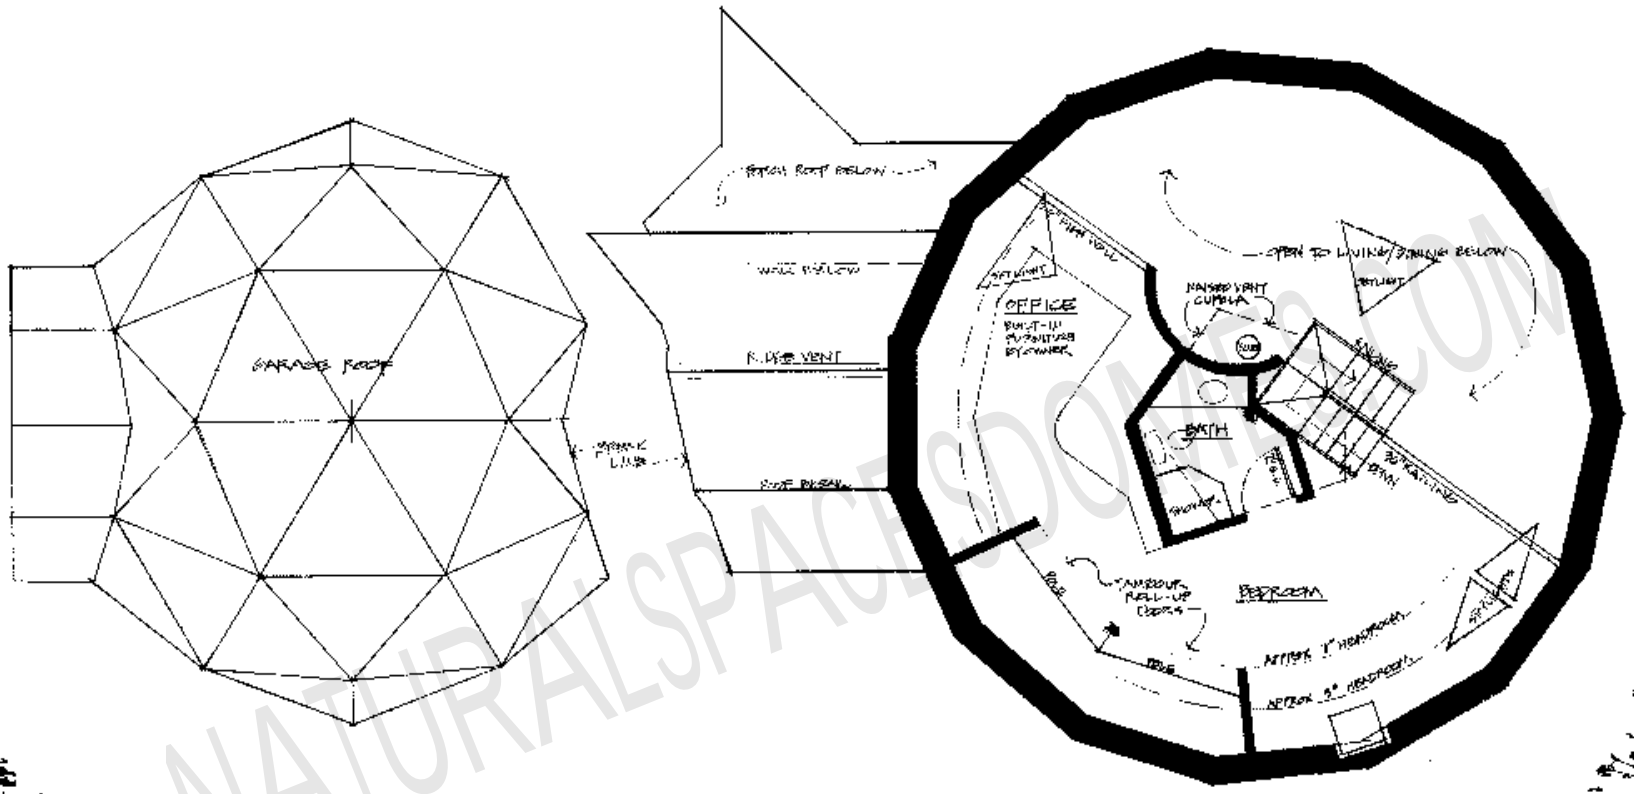

MODEL 950 HIGH 26' DIAM.

UPPER FLOOR PLAN

36H26

ARCHITECTURAL DESIGN ©1983 BY
JAMES & DEANNE GENE JOHNSON'S
Natural Spaces Inc.
RT. 3 NORTH BRANCH, MN 55056 612/674-4292

SHEET 5

DATE

©1983 NATURAL SPACES, INC. ALL RIGHTS RESERVED NO REPRODUCTION OR CAPTURE (FOR ANY PURPOSE) IN ALL MEDIA WITHOUT WRITTEN PERMISSION

NATURALSPACESDOMES.COM